SUNSCOPE INLINE THERMAL BREAK

SIPS OR METAL ROOF

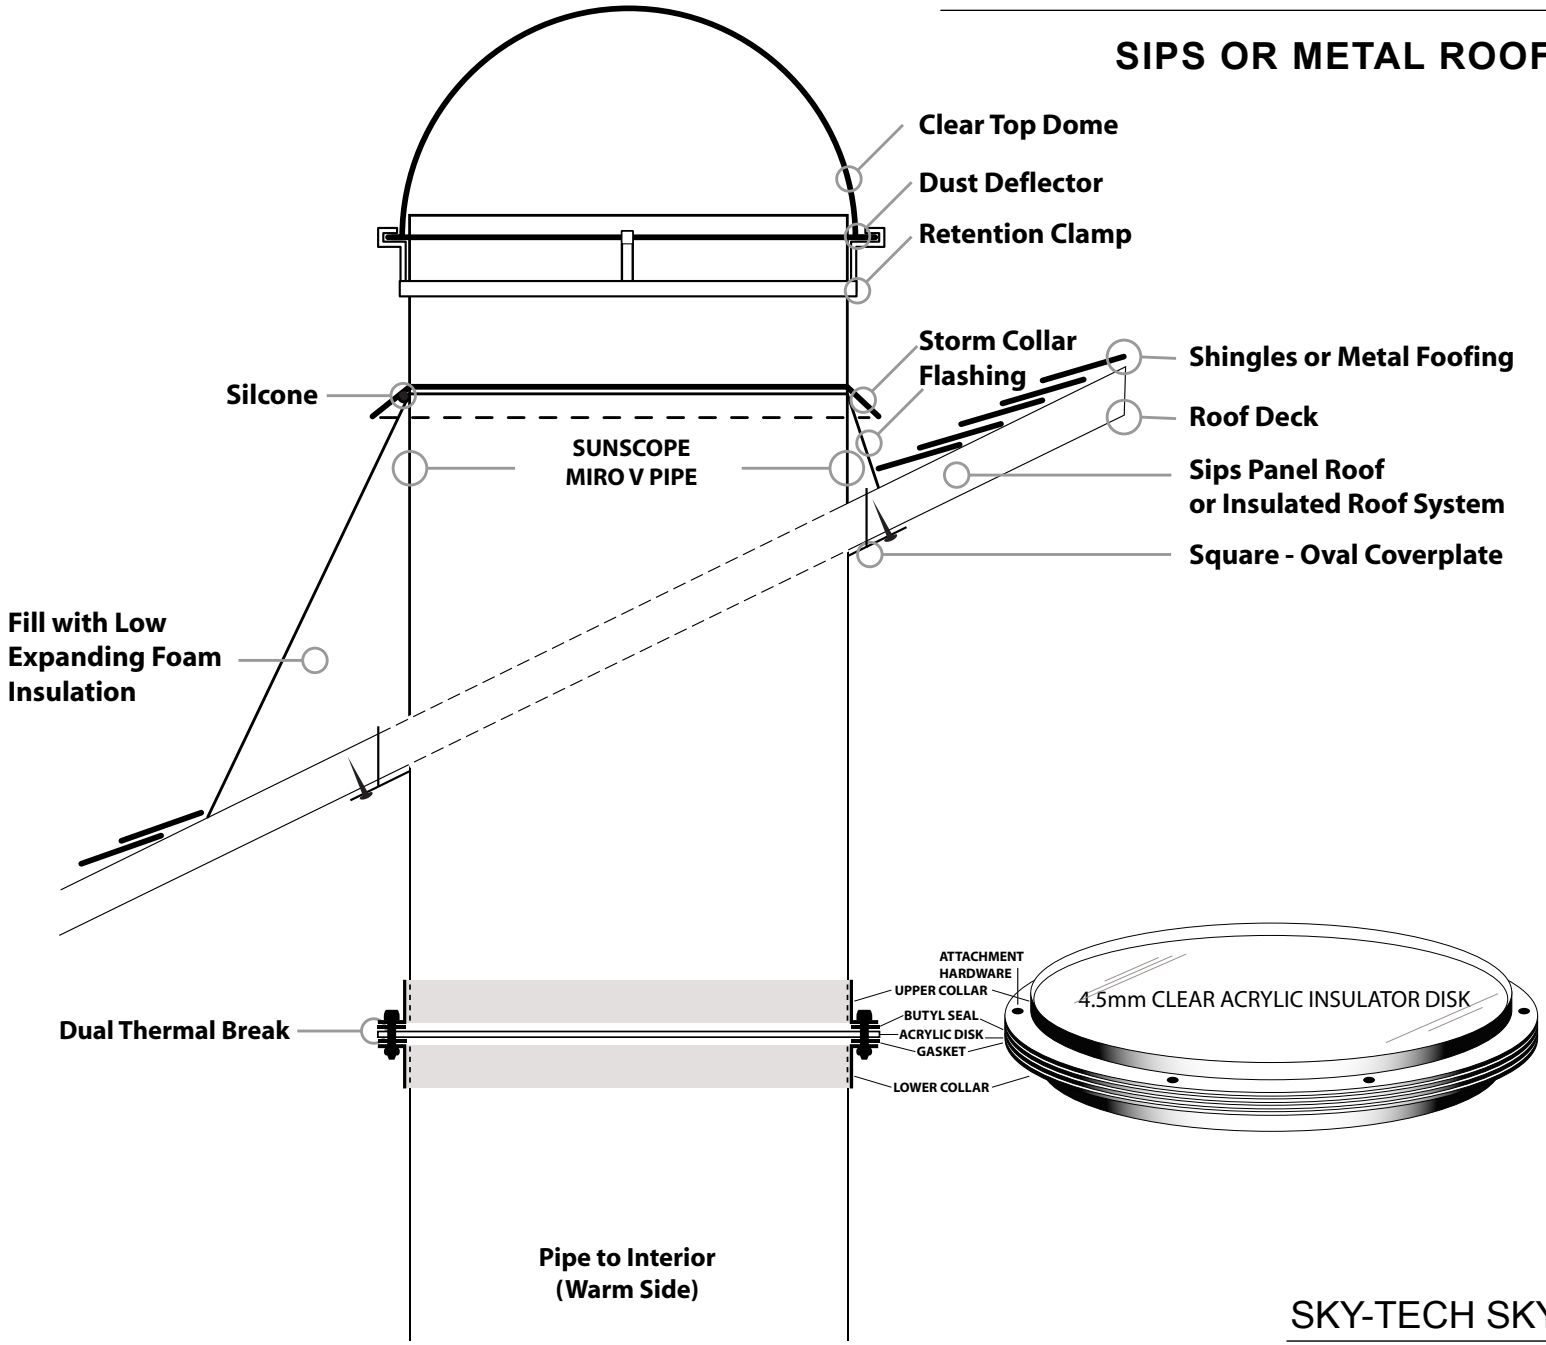

SKY-TECH SKY-LIGHTS

Do Not Scale

SunScope_Thermal_Inline_Sips_Roof. Terry William © Intrinsic Eye - July 2010